Skirrow Street Car Park, Cottingley - ARN52848

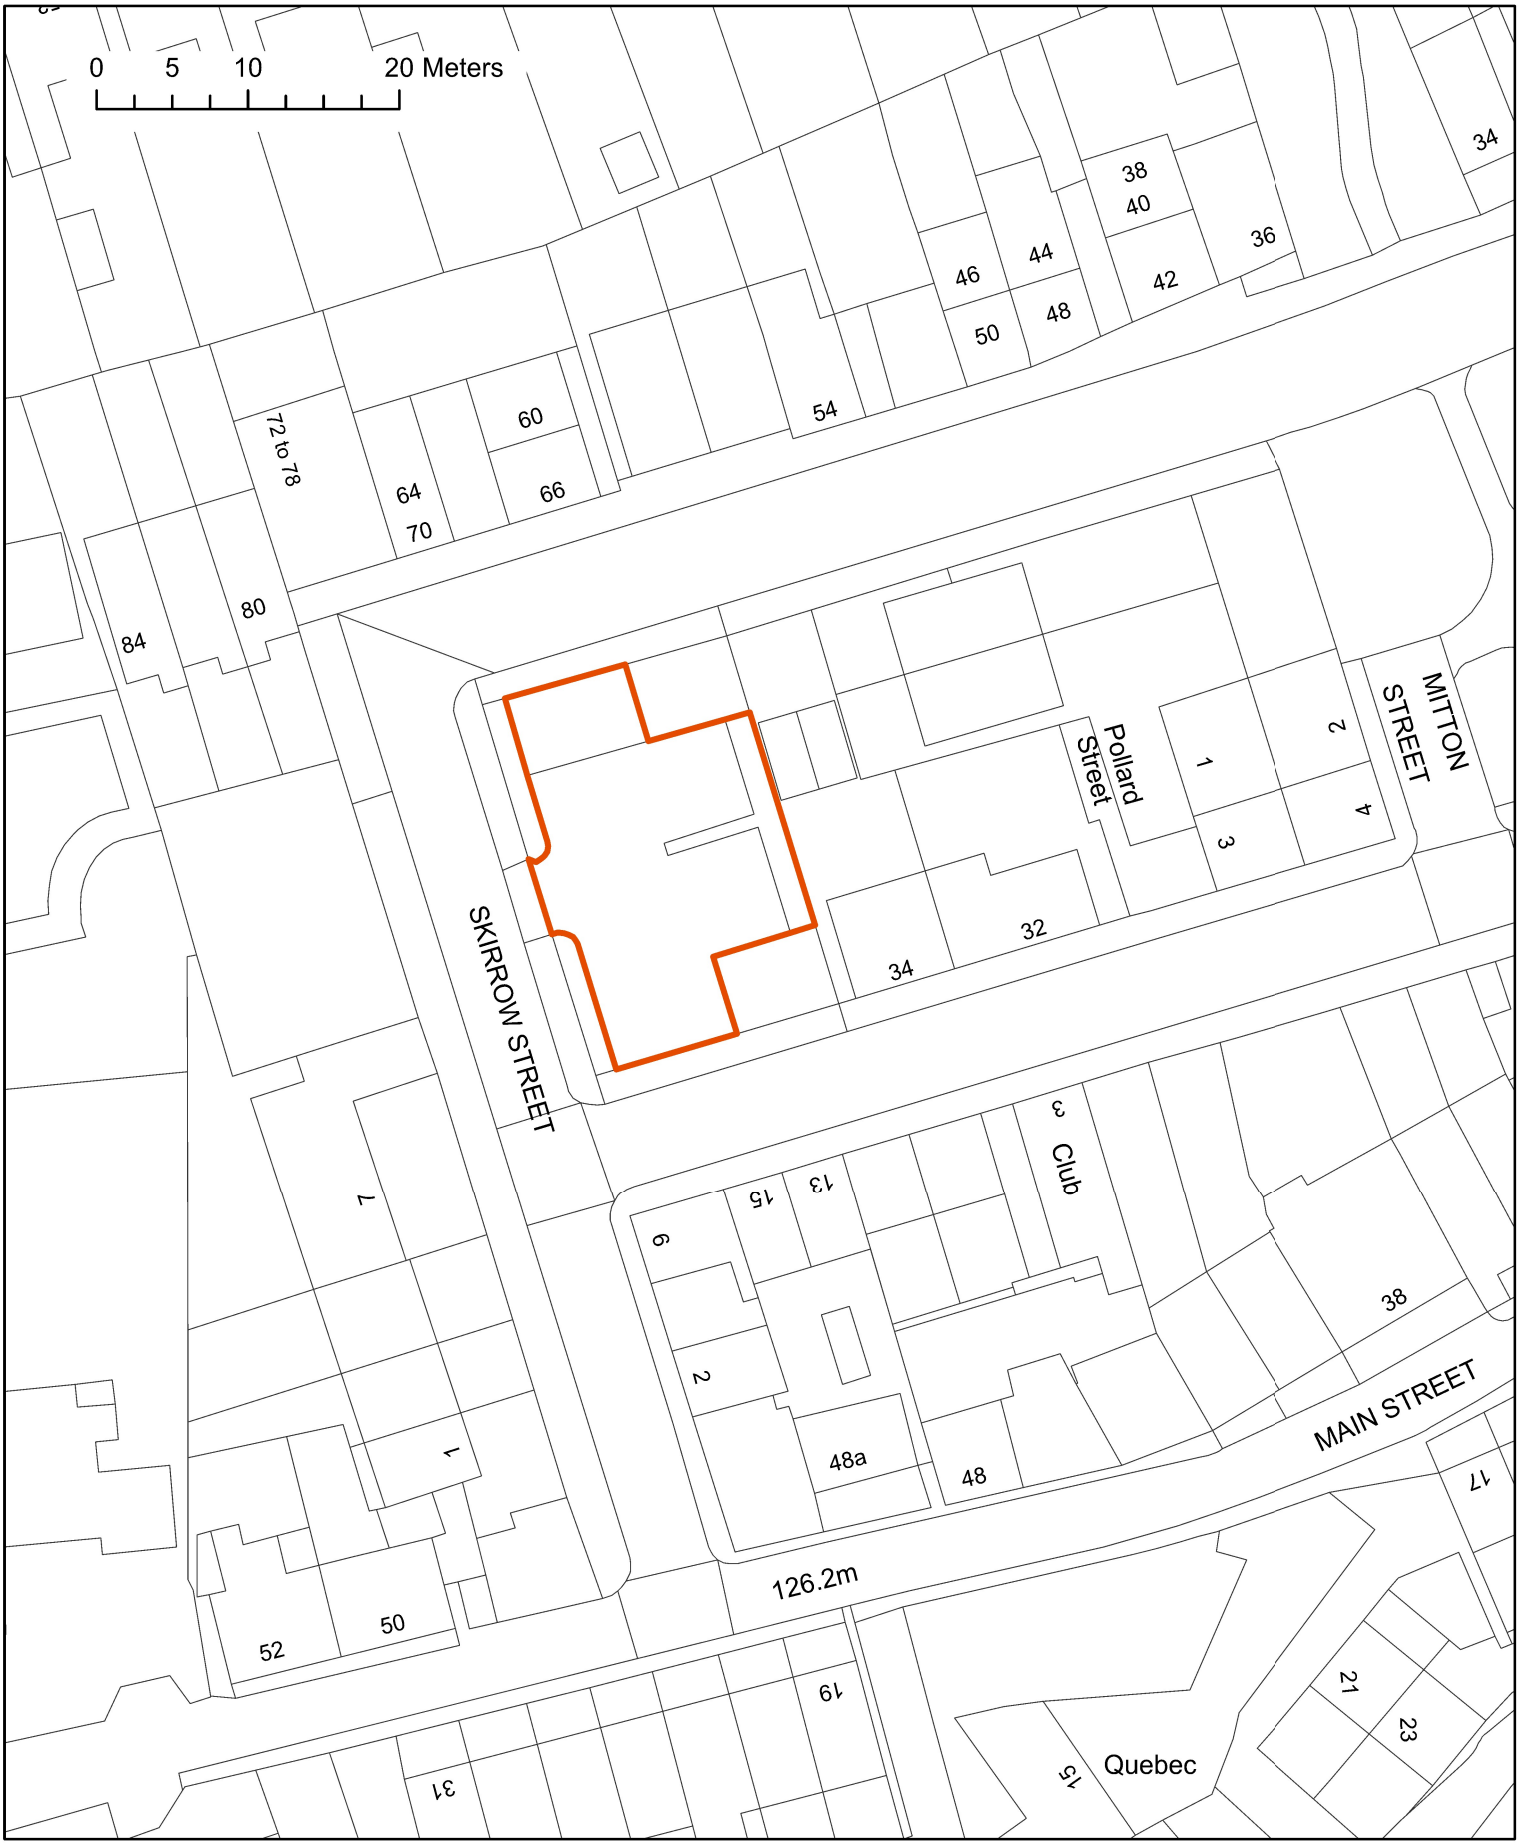

N

OS grid: SE1136
Post code: BD16 1SG

Scale at A4: 1:500

Plan Number: 1407
Version: 1
Officer: KRL
Case Officer: DW

Date: 08/12/2023 07:37

© Crown copyright and database rights 2023 Ordnance Survey AC0000813459

City of BRADFORD METROPOLITAN DISTRICT COUNCIL

Corporate Resources

Asset and Facilities Management

Britannia House