

CITY OF BRADFORD METROPOLITAN COUNCIL

TOWN AND COUNTRY PLANNING GENERAL DEVELOPMENT ORDERS 1977 ^{TO 1981}

ARTICLE 4 DIRECTION (LAND AT CRINGLES, SILSDEN) 1985

WHEREAS City of Bradford Metropolitan Council (hereinafter called "the Council") being the appropriate local planning authority within the meaning of Article 4 of the Town and Country Planning General Development Orders 1977 ^{TO 1981} as amended are satisfied that it is expedient that development of the descriptions as set out in the Schedule hereto should not be carried out in the area shown enclosed by a thick black line and coloured purple on the plan annexed hereto (unless permission therefor is granted on application made under the Town and Country Planning General Development Orders 1977 ^{TO 1981})

NOW THEREFORE the Council in pursuance of the powers confirmed upon them by Article 4 of the Town and Country Planning General Development Orders 1977 ^{TO 1981} hereby direct that permission granted by Article 3 of the said Order shall not apply to development on the said land of the descriptions set out in the Schedule hereto as specified in the Schedule hereto

SCHEDULE

The use of land (other than a building or the curtilage of a building) for any purpose or purposes except as a caravan site on not more than 28 days in total in any calendar year (of which not more than 14 days in total may be devoted to use for the purpose of motor car or motor cycle racing or for the purpose of the holding of markets) and the erection or placing of movable structures on the land for the purposes of that use.

Being development comprised within Class IV.2 referred to in Schedule I to the said Orders and not being development comprised within any other class.

THE COMMON SEAL of

City of Bradford Metropolitan

Council was hereunto affixed

the 19th day of March 1985

in the presence of:-

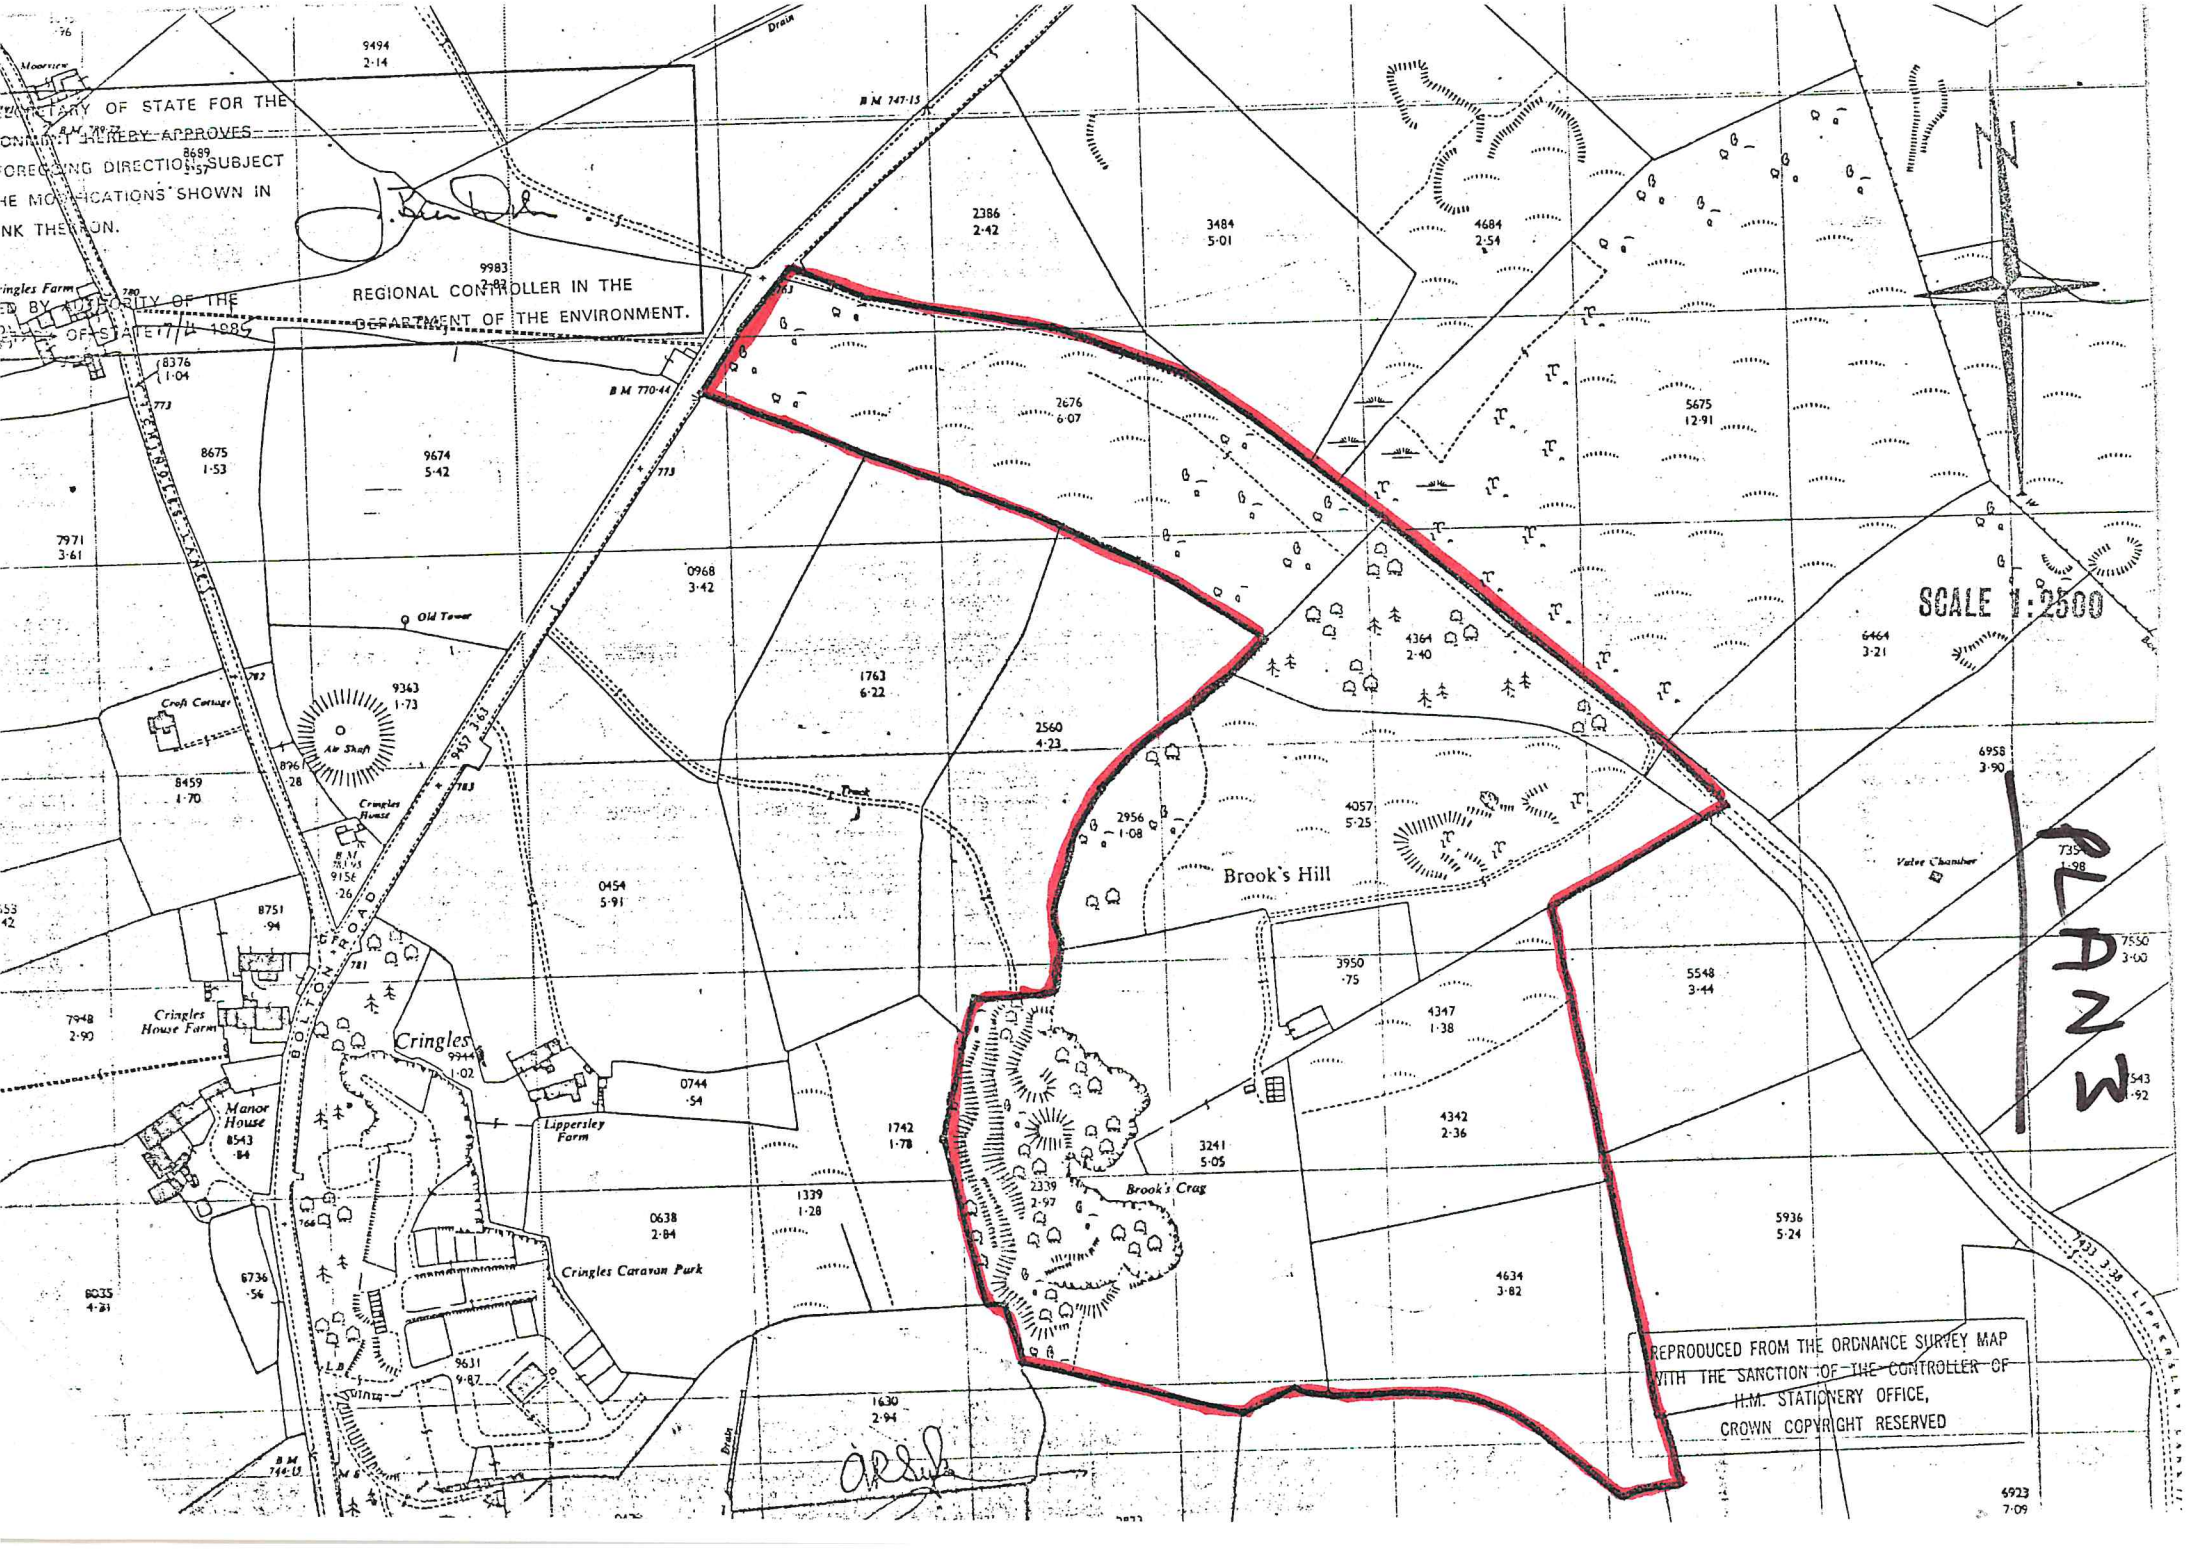

City Solicitor

26202

THE SECRETARY OF STATE FOR THE
ENVIRONMENT HEREBY APPROVES
THE FOREGOING DIRECTION SUBJECT
TO THE MODIFICATIONS SHOWN IN
RED INK THEREON.

SIGNED BY AUTHORITY OF THE
SECRETARY OF STATE 17/4 1985

REGIONAL CONTROLLER IN THE
DEPARTMENT OF THE ENVIRONMENT



MINISTRY OF STATE FOR THE
ONNANT JALREBY APPROVES
FORECASTING DIRECTION SUBJECT
THE MODIFICATIONS SHOWN IN
NK THE SON.

REGIONAL CONTROLLER IN THE
DEPARTMENT OF THE ENVIRONMENT.

SCALE 1:2500

PLAN

REPRODUCED FROM THE ORDNANCE SURVEY MAP
WITH THE SANCTION OF THE CONTROLLER OF
H.M. STATIONERY OFFICE,
CROWN COPYRIGHT RESERVED

area